CAMP SONSHINE

LIFE SAFETY PLAN

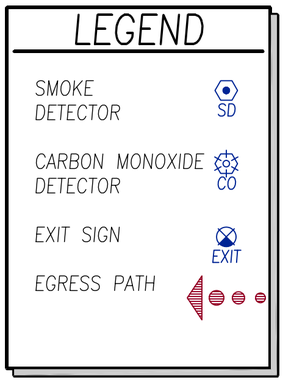

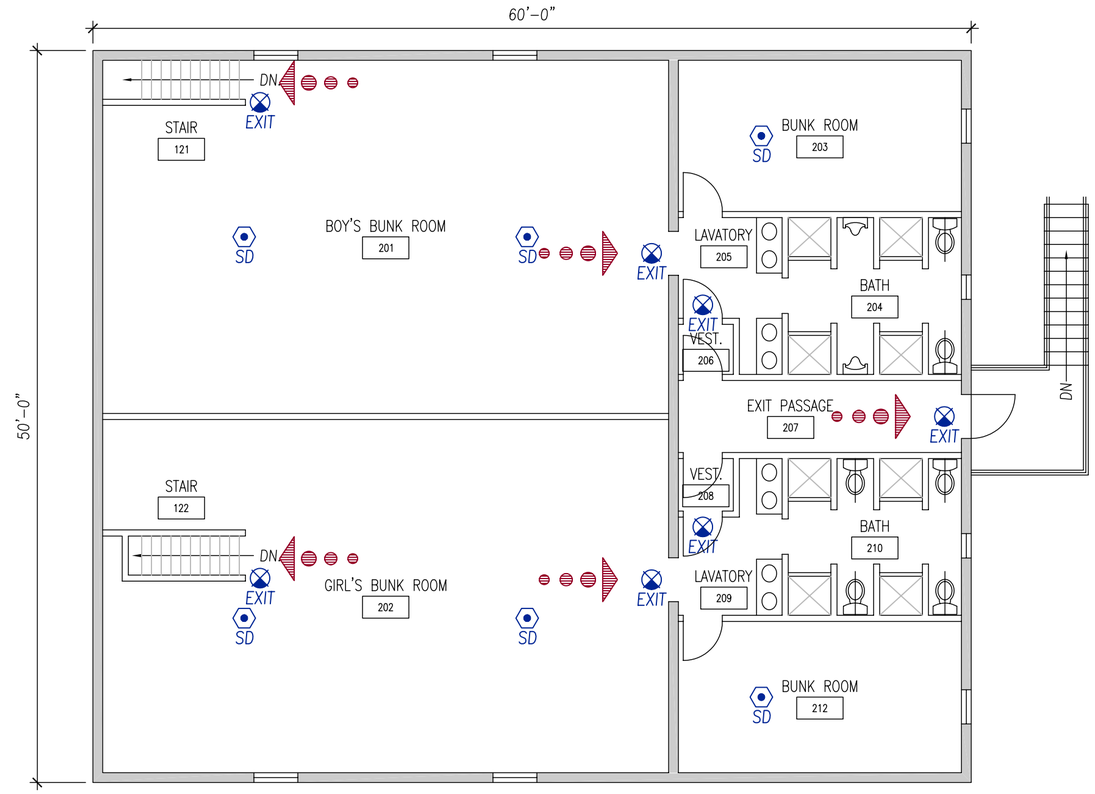

SECOND FLOOR - 3,000 sqft

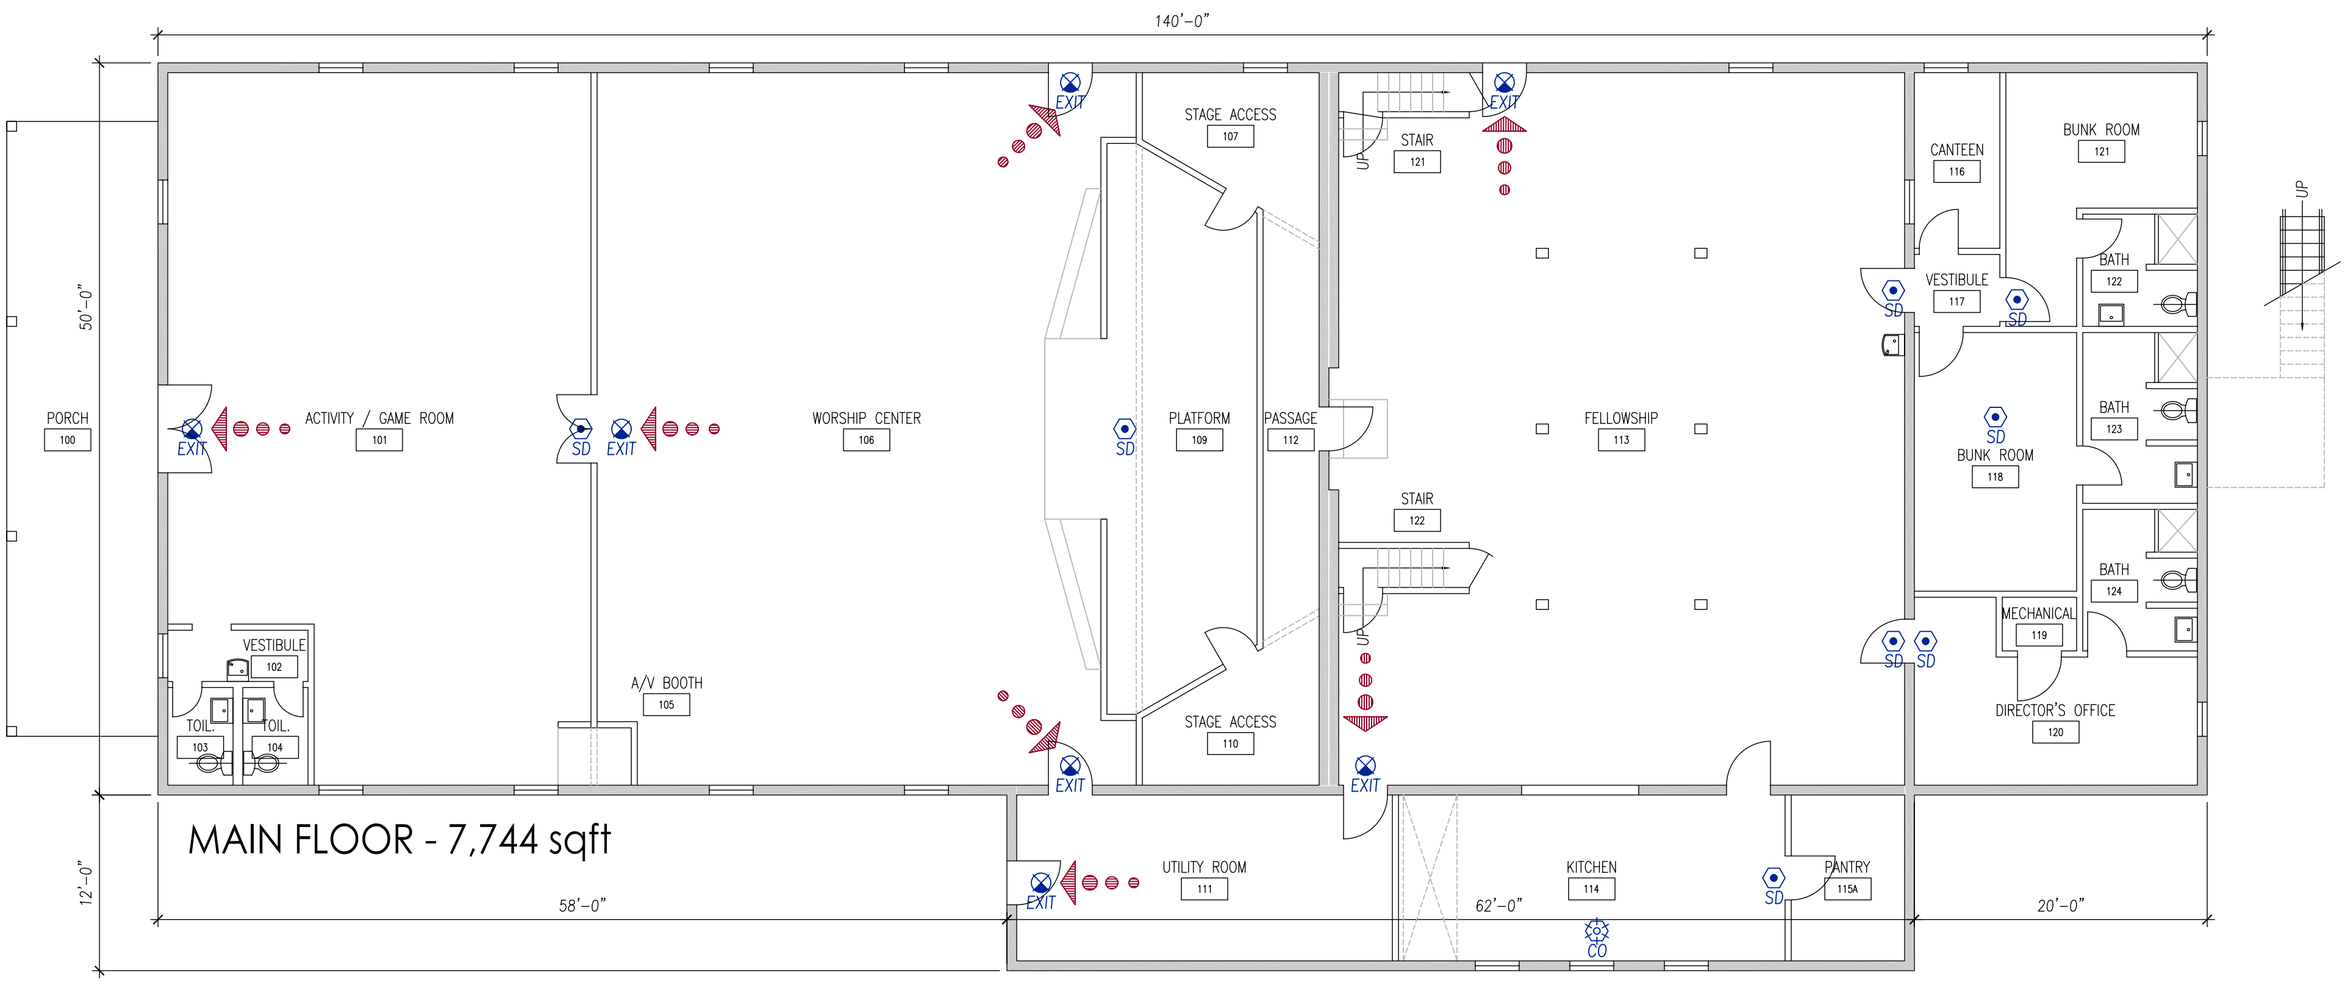

MAIN FLOOR - 7,744 sqft

DEVELOPED 4/7/2009